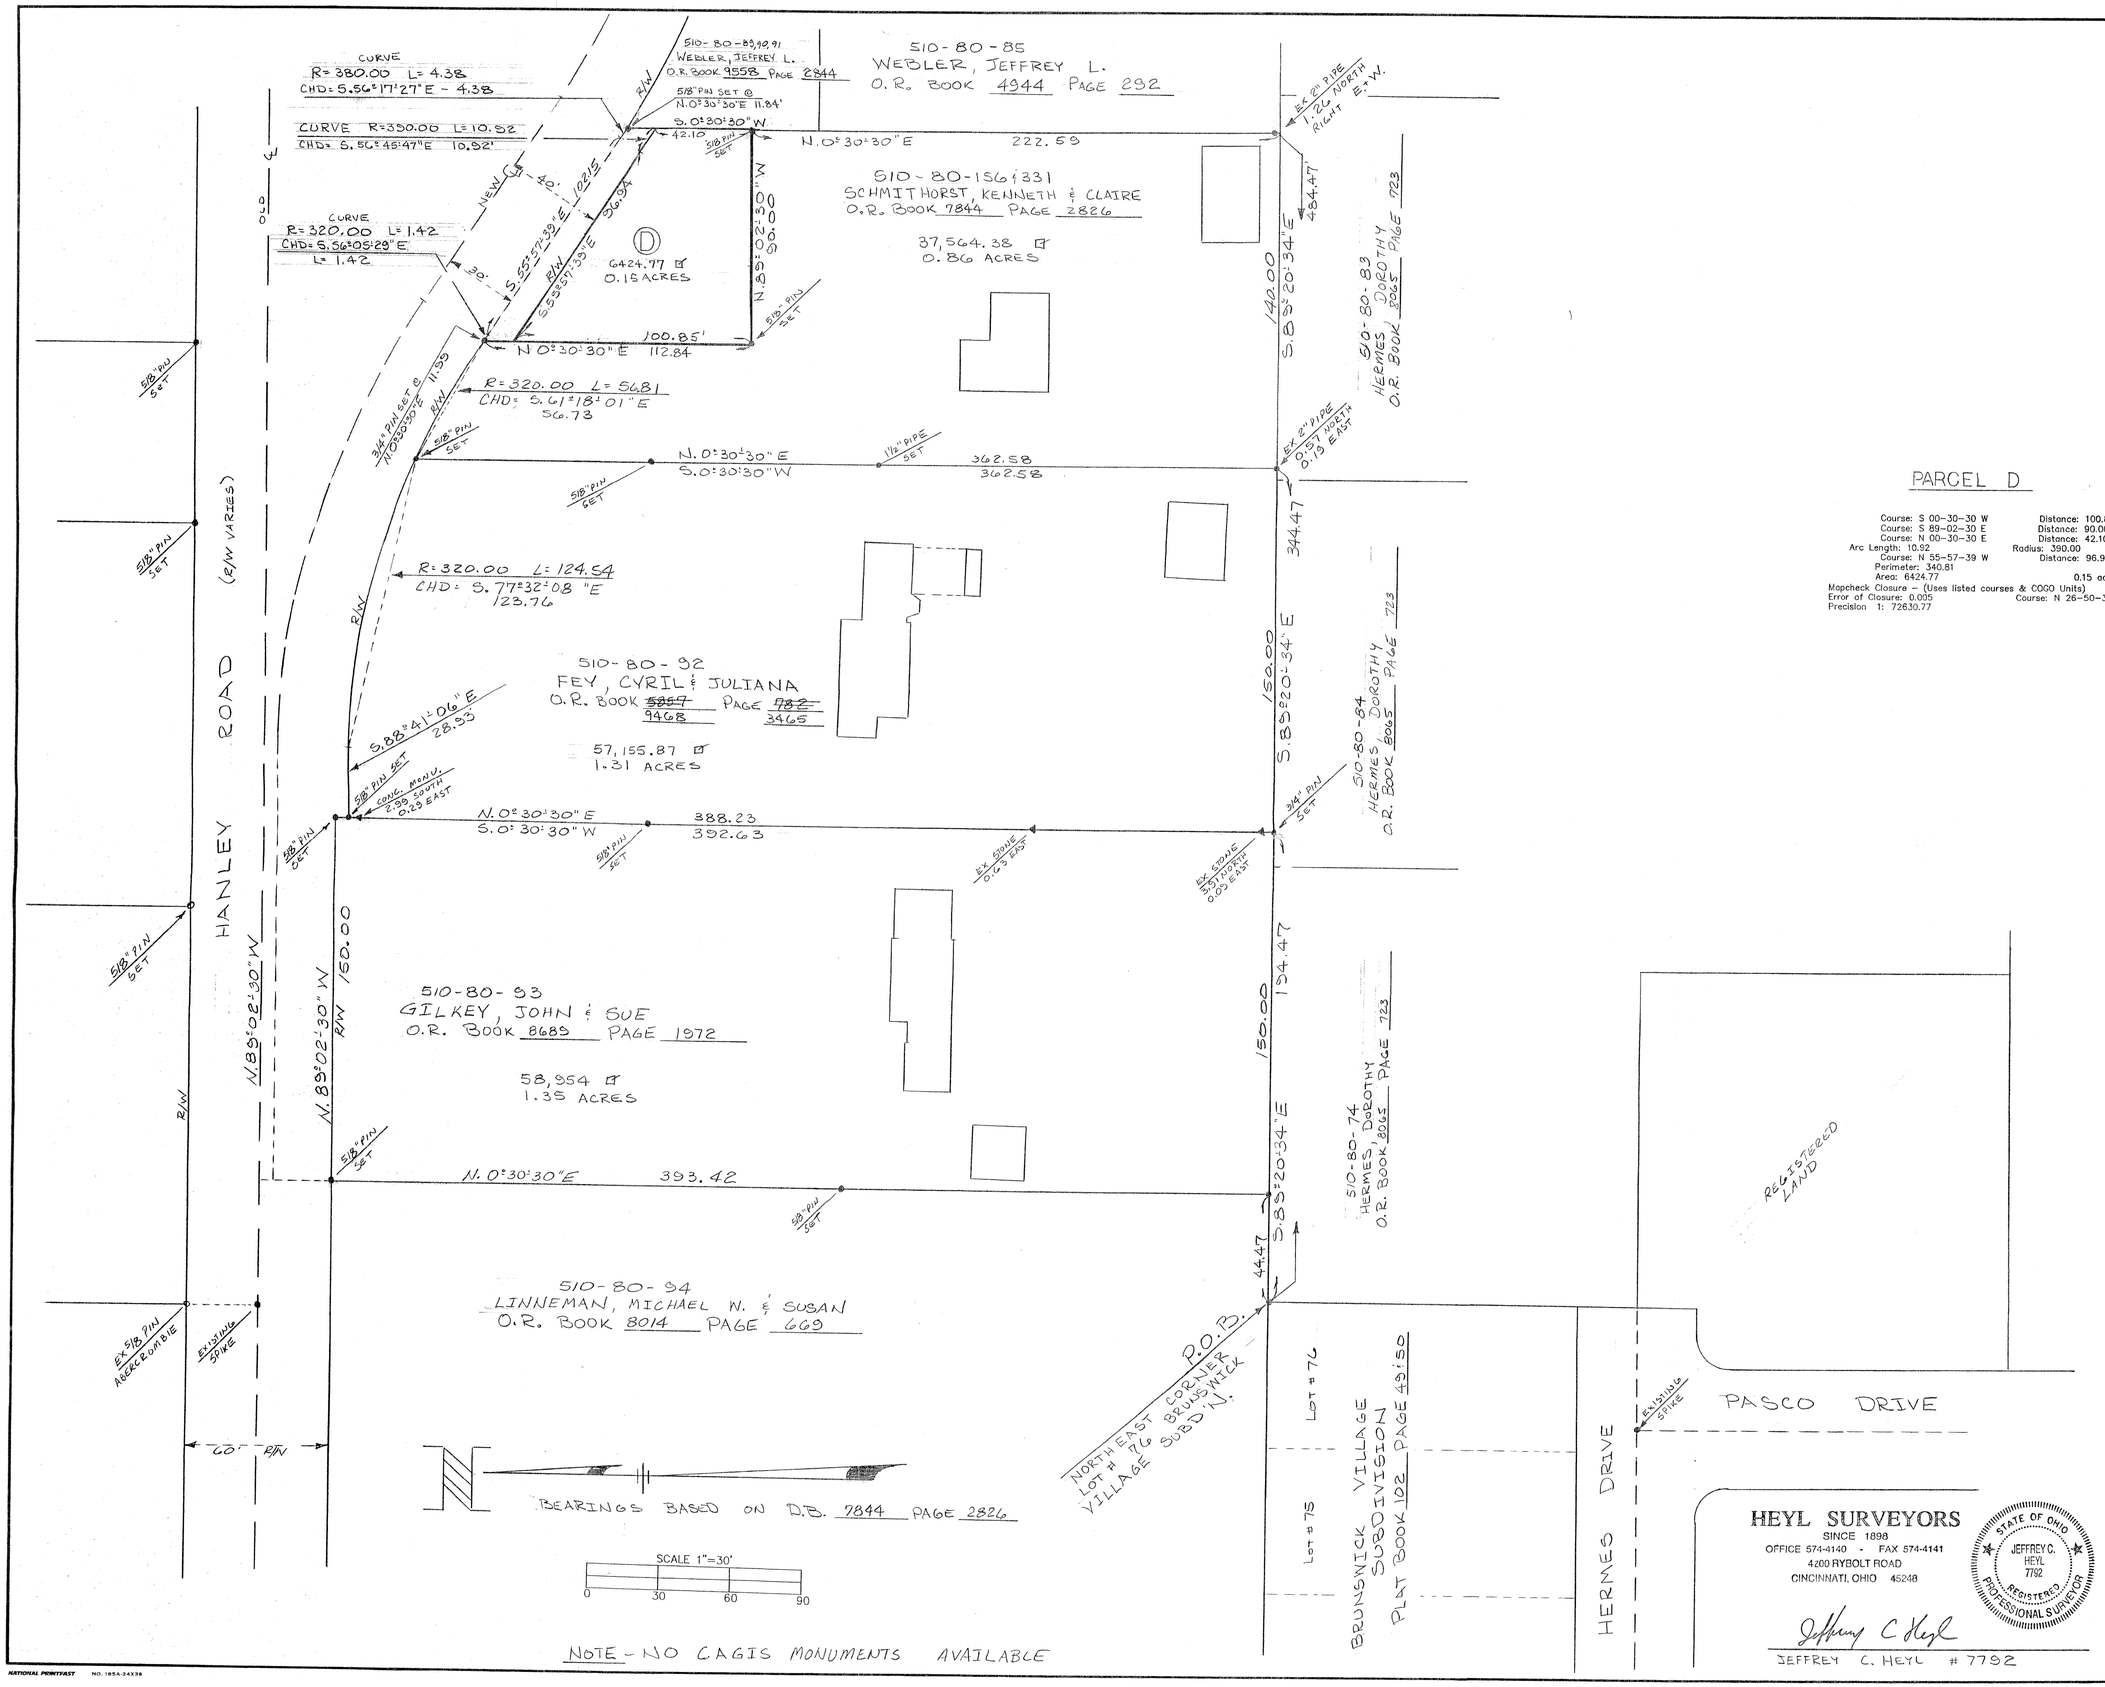

PARCEL D

Course: S 00-30-30 W	Distance: 100.85		
Course: S 89-02-30 E	Distance: 90.00		
Course: N 00-30-30 E	Distance: 42.10		
Arc Length: 10.92	Radius: 390.00	Delta: 1-36-16	
Course: N 55-57-39 W	Distance: 96.94		
Perimeter: 340.81			
Area: 6424.77	0.15 acres		
Mapcheck Closure - (Uses listed courses & COGO Units)			
Error of Closure: 0.005	Course: N 26-50-34 W		
Precision 1: 72630.77			

HEYL SURVEYORS
SINCE 1898
OFFICE 574-4140 · FAX 574-4141
4200 RYBOLT ROAD
CINCINNATI, OHIO 45248

STATE OF OHIO
JEFFREY C. HEYL
7792
REGISTERED
PROFESSIONAL SURVEYOR

Jeffrey C Heyl
JEFFREY C. HEYL # 7792

SECTION 7, T-2, E.R.-1, COLERAIN TWP.
HAMILTON COUNTY, OHIO

SCALE: 1"=30		DRAWN BY JC.H.
DATE: 9-22-03		
REV 12-14-05		ABST #2289
12-21-06		
		DRAWING NUMBER P-11-D

NATIONAL POINTFAST NO. 185A-24X36