EXHIBIT NO. 16

Capacity of Std. CB-3A, CB-3, CB3-M, or CB-3-MH Curb Openings in Pavement Sags

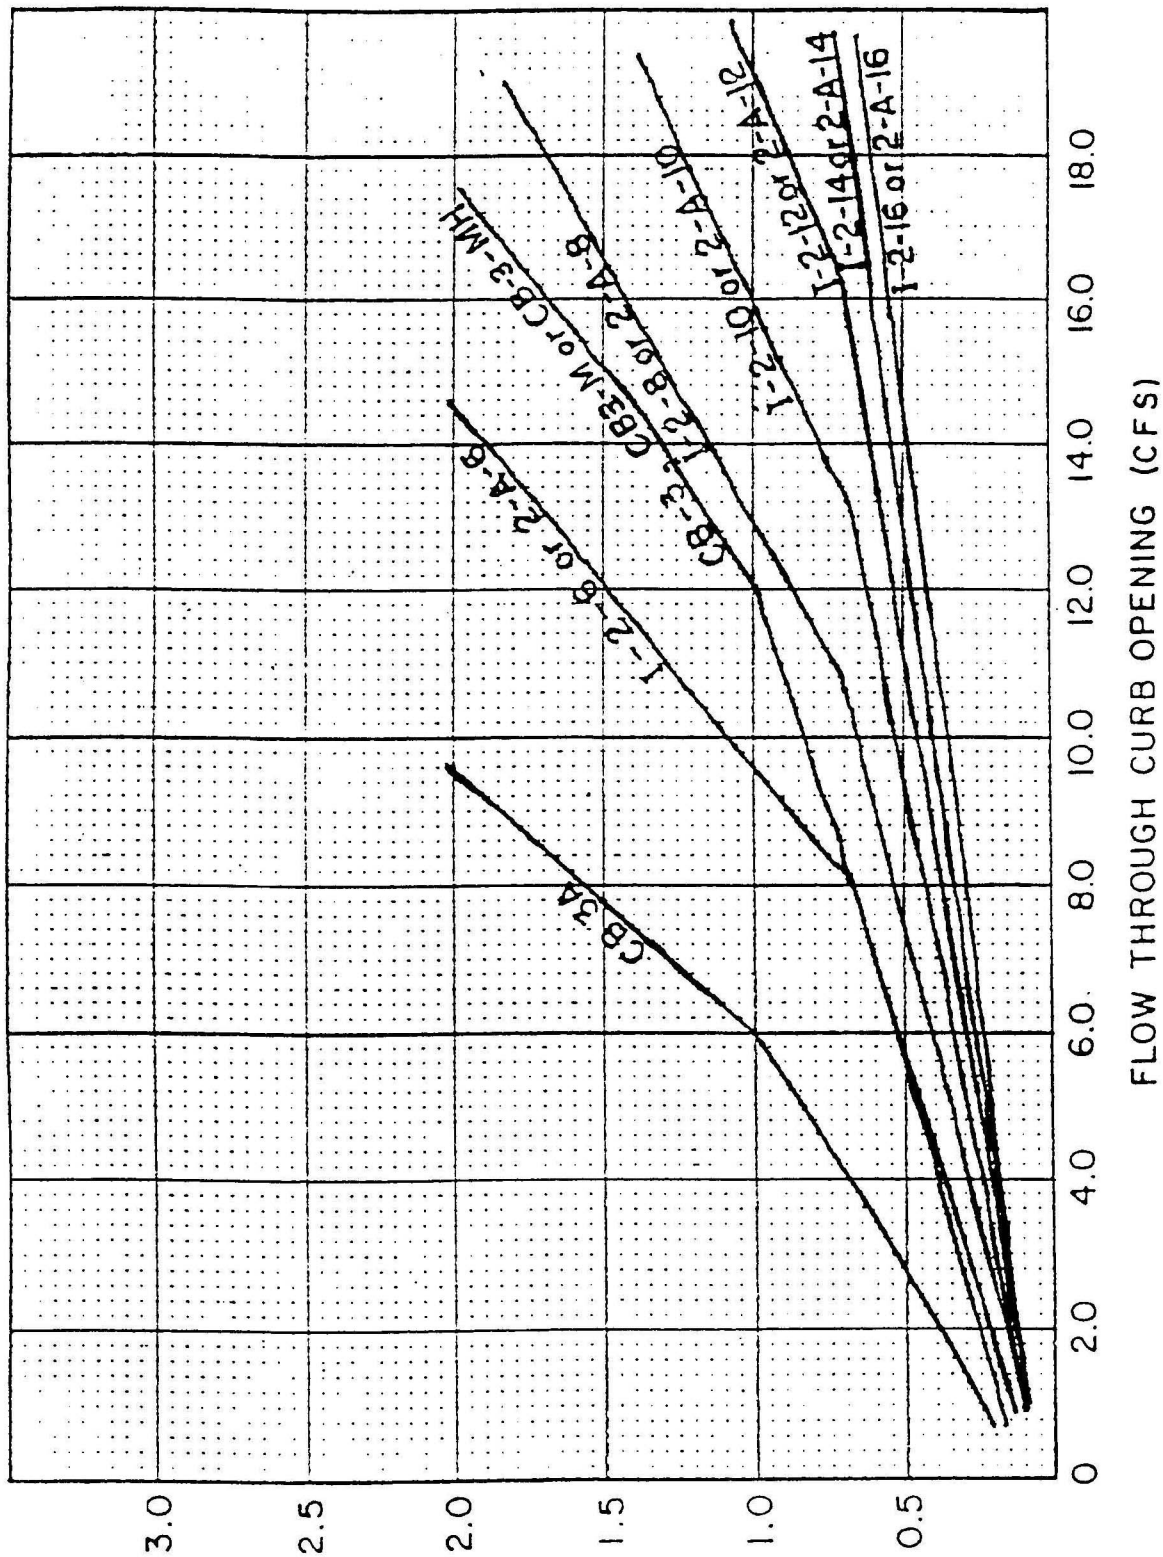

CAPACITY OF STANDARD INLETS AND CATCH BASINS IN PAVEMENT SAGS